FilmL.A., Inc.
6255 W Sunset Blvd, 12th Floor
Hollywood, CA 90028
t: (213)977-8600 - f: (213)977-8601
www.filmla.com

Summary Information

Permit No: F00148966-A **Type of Permit:** FILMING **Release Date:** 03/08/2019

Production Company HUNGRY MAN INC

Insured Company Name HUNGRY MAN INC
Contact Phone No. 1 310-264-3000
Contact Phone No. 2 212-625-5600
Fax 212-625-5699
Address 3111 S LA CIENEGA BLVD
LOS ANGELES, California 90016

Production Title HYUNDAI

Type of Production Commercial - Standard

Producer James Kadonoff

Director Chris Woods

1st AD tbd tbd

Production Manager Peter Bunstein

FilmL.A. Coordinator Sarah Neubauer

Location Manager Dan Williams
Primary Phone Mobile - 310-704-4779
Secondary Phone

Location Assistant n/a n/a
Primary Phone Mobile - 555-555-5555
Secondary Phone

Fees

Posting Max	$1,380.00
Notification Charge	$340.00
LA CITY LANE AND STREET CLOSURE FEE	$312.00

Total Permit Fee $2,032.00

Number of Locations 3

NOT A PERMIT

FilmL.A., Inc.
6255 W Sunset Blvd, 12th Floor
Hollywood, CA 90028
t: (213)977-8600 - f: (213)977-8601
www.filmla.com

Summary Information — Location

Permit Number	F00148966-A	**Location Manager**	Dan Williams
Production Company	HUNGRY MAN INC	Primary Phone	Mobile - 310-704-4779
Insured Company	HUNGRY MAN INC	Secondary Phone	
Production Title	HYUNDAI		

Location Address Tampa Ave, Wilbur Ave - Braemore Rd, Los Angeles, CA, 91326

Location Type Road

Film Dates 3/9/2019 - 3/10/2019 05:30 - 22:00 2 days

Open or Closed to the Public Open

Generic Conditions

*LA CITY AND/OR LA COUNTY FIRE CHECKLIST ATTACHED TO FINAL PERMIT. THE PERMITTEE IS RESPONSIBLE FOR COMPLETING CHECKLIST PRIOR TO FILMING ACTIVITY AT THIS LOCATION. NON COMPLIANCE MAY RESULT IN ASSIGNMENT OF A FIRE OFFICER.
Community Survey Obtained
Equipment staging and vehicles may park on one side of the street only.
Must Maintain 5' Clearance on Sidewalks/Walkways
Must maintain local/emergency access
No cast or crew parking on area streets
No interference with merchant activity.
No interference with vehicular or pedestrian traffic
No Parking in handicap spaces at anytime.
Number of uniformed officers listed on the permit is a minimum requirement. Permittee remains responsible for deploying a sufficient number of uniformed officers to provide traffic and crowd control to ensure the safety of the film crew and the public.

Please see attached documents

Hungry Man 11-2-18.pdf
148966_FULL_TAMPA_WILBUR_SESNON_.pdf

Equipment on Location

Type	Quantity
5 or 10 ton trucks	3
Cast/Crew vehicles	65
Cube Trucks	3
Picture vehicles	2
Process Trailer	1
Trailers	3
Vans	3

Personnel on Location

Type	Quantity
Cast	5
Crew	65
Off-Duty/Retired LAPD Officer(s)	4
Spot Check	1

Filming Activities Car-to-Car; Drive by; Drive ups & away; Driving shots; Intermittent pedestrian

NOT A PERMIT

FilmL.A., Inc.
6255 W Sunset Blvd, 12th Floor
Hollywood, CA 90028
t: (213)977-8600 - f: (213)977-8601
www.filmla.com

Summary Information — Location

Permit Number	F00148966-A	**Location Manager**	Dan Williams
Production Company	HUNGRY MAN INC	Primary Phone	Mobile - 310-704-4779
Insured Company	HUNGRY MAN INC	Secondary Phone	
Production Title	HYUNDAI		

control; Intermittent traffic control - 2 minutes standard; Process Trailer; Running & tow shots.; Wetdown; Motion control; Arm car; Lifts; One day, TBD;

Jurisdiction **Political:** Los Angeles City - Council District 12 **Police:** Los Angeles Police Department **Fire:** Los Angeles City

Approvals

LOS ANGELES CITY POLICE DEPARTMENT	Vincent Aguirre
LOS ANGELES CITY DEPARTMENT OF TRANSPORTATION - CLOSURES	Yulizza Ramirez
LOS ANGELES CITY DEPARTMENT OF PUBLIC WORKS-COMMISSIONER	Kevin James

Coordinator Note spot check approved per inspector Anderson 2/27

Coordinator Note SPOT CHECK APPROVED FOR CREW PARKING 3/5 PER INSPECTOR OWENS

Parking

Base Camp
Location Type : Filming Location

Crew Parking
Location Type : Other Location
19514 Rinaldi St, Los Angeles, CA, 91326

Parking Notes
Crew parking: 19514 Rinaldi St., 3/9 (0530-2100) (65 cars)

Posting "No Parking" signs W/S TAMPA AVE, WILBUR AVE - BRAEMORE RD

Approximate Footage more than 1800 **Log Number** 233695

Date(s) 3/5/2019 to 3/5/2019 **Time(s)** 05:00 to 22:00

Posting "No Parking" signs W/S TAMPA AVE, WILBUR AVE - BRAEMORE RD

Approximate Footage more than 1800 **Log Number** 234114

Date(s) 3/9/2019 to 3/10/2019 **Time(s)** 05:00 to 22:00

Lane / Full Closure FULL CLOSURE TAMPA AVE, WILBUR AVE - SESNON BLVD

NOT A PERMIT

FilmL.A., Inc.
6255 W Sunset Blvd, 12th Floor
Hollywood, CA 90028
t: (213)977-8600 - f: (213)977-8601
www.filmla.com

Summary Information

Location

Location 1 of 3

Permit Number F00148966-A
Production Company HUNGRY MAN INC
Insured Company HUNGRY MAN INC
Production Title HYUNDAI

Location Manager Dan Williams
Primary Phone Mobile - 310-704-4779
Secondary Phone

Approximate Footage 0 - 300

Date(s) 3/9/2019 to 3/10/2019

Time(s) 05:30 to 22:00

NOT A PERMIT

FilmL.A., Inc.
6255 W Sunset Blvd, 12th Floor
Hollywood, CA 90028
t: (213)977-8600 - f: (213)977-8601
www.filmla.com

Summary Information — Location

Permit Number	F00148966-A	**Location Manager**	Dan Williams
Production Company	HUNGRY MAN INC	Primary Phone	Mobile - 310-704-4779
Insured Company	HUNGRY MAN INC	Secondary Phone	
Production Title	HYUNDAI		

Location Address 118 Fwy., 405 Fwy., 101 Fwy., Valley Circle Blvd. inclusive, Los Angeles, CA, 91311

Location Type Grid

Film Dates 3/9/2019 - 3/10/2019 05:30 - 22:00 2 days

Open or Closed to the Public Open

Generic Conditions

All vehicles must be parked on private property
Exterior filming activity may not exceed a two hour time frame.
It is the responsibility of the permittee to be aware of Special Condition areas, which are excluded from this grid location. A complete list of Special Condition areas can be found at www. Filmla.com
May not interfere with filming activities of production companies in possession of location-specific permits, previously scheduled special events, or existing construction projects.
Must Maintain 5' Clearance on Sidewalks/Walkways
Must maintain local/emergency access
No cast or crew parking on area streets
No interference with merchant activity.
No interference with vehicular or pedestrian traffic
No Parking in handicap spaces at anytime.
No stopping and setting up in residential areas before 7am or after 10pm without prior approval
No stopping or setting up in front of merchants or residents without prior approval
Number of uniformed officers listed on the permit is a minimum requirement. Permittee remains responsible for deploying a sufficient number of uniformed officers to provide traffic and crowd control to ensure the safety of the film crew and the public.

Equipment on Location

Type	Quantity
Picture vehicles	1
Vans	1

Personnel on Location

Type	Quantity
Cast	2
Crew	13
Off-Duty/Retired LAPD Officer(s)	4

Filming Activities Car-to-Car; Drive ups & away; Driving shots; Equipment on sidewalk only.; Exterior Dialogue; Process Trailer; Tow shots;

NOT A PERMIT

FilmL.A., Inc.
6255 W Sunset Blvd, 12th Floor
Hollywood, CA 90028
t: (213)977-8600 - f: (213)977-8601
www.filmla.com

Summary Information — Location

Permit Number	F00148966-A	**Location Manager**	Dan Williams
Production Company	HUNGRY MAN INC	Primary Phone	Mobile - 310-704-4779
Insured Company	HUNGRY MAN INC	Secondary Phone	
Production Title	HYUNDAI		

Jurisdiction	**Political:** Los Angeles City - Council District 08	**Police:** Los Angeles Police Department	**Fire:** Los Angeles City
Approvals	LOS ANGELES CITY POLICE DEPARTMENT		Gabriel Aleman
Parking	**Base Camp** Location Type : Filming Location	**Crew Parking** Location Type : Filming Location	

NOT A PERMIT

FilmL.A., Inc.
6255 W Sunset Blvd, 12th Floor
Hollywood, CA 90028
t: (213)977-8600 - f: (213)977-8601
www.filmla.com

Summary Information — Location

Permit Number	F00148966-A	**Location Manager**	Dan Williams
Production Company	HUNGRY MAN INC	Primary Phone	Mobile - 310-704-4779
Insured Company	HUNGRY MAN INC	Secondary Phone	
Production Title	HYUNDAI		

Location Address Sesnon Blvd., Reseda Blvd., 118 Fwy., Mason Ave., inclusive, Los Angeles, 91342

Location Type Grid

Film Dates 3/9/2019 - 3/10/2019 05:30 - 22:00 2 days

Open or Closed to the Public Closed

Generic Conditions
All vehicles must be parked on private property
Exterior filming activity may not exceed a two hour time frame.
It is the responsibility of the permittee to be aware of Special Condition areas, which are excluded from this grid location. A complete list of Special Condition areas can be found at www. Filmla.com
May not interfere with filming activities of production companies in possession of location-specific permits, previously scheduled special events, or existing construction projects.
Must Maintain 5' Clearance on Sidewalks/Walkways
Must maintain local/emergency access
No cast or crew parking on area streets
No interference with merchant activity.
No interference with vehicular or pedestrian traffic
No Parking in handicap spaces at anytime.
No stopping and setting up in residential areas before 7am or after 10pm without prior approval
No stopping or setting up in front of merchants or residents without prior approval
Number of uniformed officers listed on the permit is a minimum requirement. Permittee remains responsible for deploying a sufficient number of uniformed officers to provide traffic and crowd control to ensure the safety of the film crew and the public.

Equipment on Location

Type	Quantity
Picture vehicles	1
Vans	1

Personnel on Location

Type	Quantity
Cast	2
Crew	13
Off-Duty/Retired LAPD Officer(s)	4

Filming Activities Car-to-Car; Drive ups & away; Driving shots; Equipment on sidewalk only.; Exterior Dialogue; Process Trailer; Tow shots;

Jurisdiction **Political:** Los Angeles City **Police:** Los **Fire:** Los Angeles City

NOT A PERMIT

FilmL.A., Inc.
6255 W Sunset Blvd, 12th Floor
Hollywood, CA 90028
t: (213)977-8600 - f: (213)977-8601
www.filmla.com

Summary Information — Location

Location 3 of 3

Permit Number	F00148966-A	**Location Manager**	Dan Williams
Production Company	HUNGRY MAN INC	Primary Phone	Mobile - 310-704-4779
Insured Company	HUNGRY MAN INC	Secondary Phone	
Production Title	HYUNDAI		

- Council District 04

Angeles Police Department

Approvals LOS ANGELES CITY POLICE DEPARTMENT — Gabriel Aleman

Parking

Base Camp
Location Type : Filming Location

Crew Parking
Location Type : Filming Location

NOT A PERMIT

Appointment of Pacific Production Services As Authorized Agent and Representative

Omar Bustos

I certify that I am a representative of _____ ("Principal") and am authorized to enter into binding contractual agreements on its behalf. I further certify that I am authorized by Principal to appoint other representatives and agents for Principal and to give such representatives and agents authority to enter into and bind Principal to agreements relating to the issuance of and compliance with location film (e.g. theatrical, television, commercial and other motion. picture filming) and still photographic permits, including the permits themselves and any riders to such permits. Acting on behalf of Principal in my capacity as its authorized representative, I appoint Pacific Production Services and it employees and agents ("PPS") as Principal's authorized representatives and agents to apply for location film (e.g. theatrical, television, commercial and other motion. picture filming) and still photographic permits on behalf of Principal through FilmLA, Inc. for any city, county or through any other jurisdictions where FilmLA, Inc. operates, to negotiate, discuss, accept, modify, agree to and bind Principal to the terms and conditions of such permits (including all restrictions and/or community guidelines applicable to any such permit); and to execute such permits on behalf of Principal. Principal understands, acknowledges and agrees that it (and/or its insurer) remains responsible and liable for all obligations imposed by or incidental to any permit or rider issued to Principal signed by any employee or agent of (including any coordinator, runner or messenger used by) PPS. Principal further agrees to comply with the terms and conditions of any such permits and hereby appoints PPS as an authorized representative to facilitate compliance with such terms and conditions following issuance of any such permits and to enter into agreements for Principal with respect thereto. Any person, agency, entity, or organization (including FilmLA, Inc. and any city, county or other jurisdictions where FilmLA, Inc. operates) may rely upon this appointment and need not obtain further authorization for any act described herein. An original or faxed copy of this appointment shall be sufficient, and may be treated as an original for your purposes. The appointment may be revoked by Principal at any time in writing delivered to FilmLA, Inc., but in any case shall expire one (1) year from the date of execution set forth below.

I declare under penalty of perjury under the laws of the State of California that I am authorized to appoint PPS as agent for Principal, and based upon that authority I hereby appoint PPS as Principal's agent as set forth herein.

Date: 11/02/2018

Representative's Signature

Omar Bustos

Representative's Name (Please Print)

Producer

Representative's Title (Please Print)

Hungry Man

Name of Principal (i.e. company name) (Please Print)

3111 South La Cienega Blvd.

Los Angeles, CA 90016

Principal's Mailing Address (Please Print)

310.264.3000

Principal's Phone Number (Please Print)

Pacific Production Services
Eric Nichols, President
1481 E. 4th St
Los Angeles, CA. 90033
Ph. 323-260-4777 Fx. 323-415-6180

NOT A PERMIT

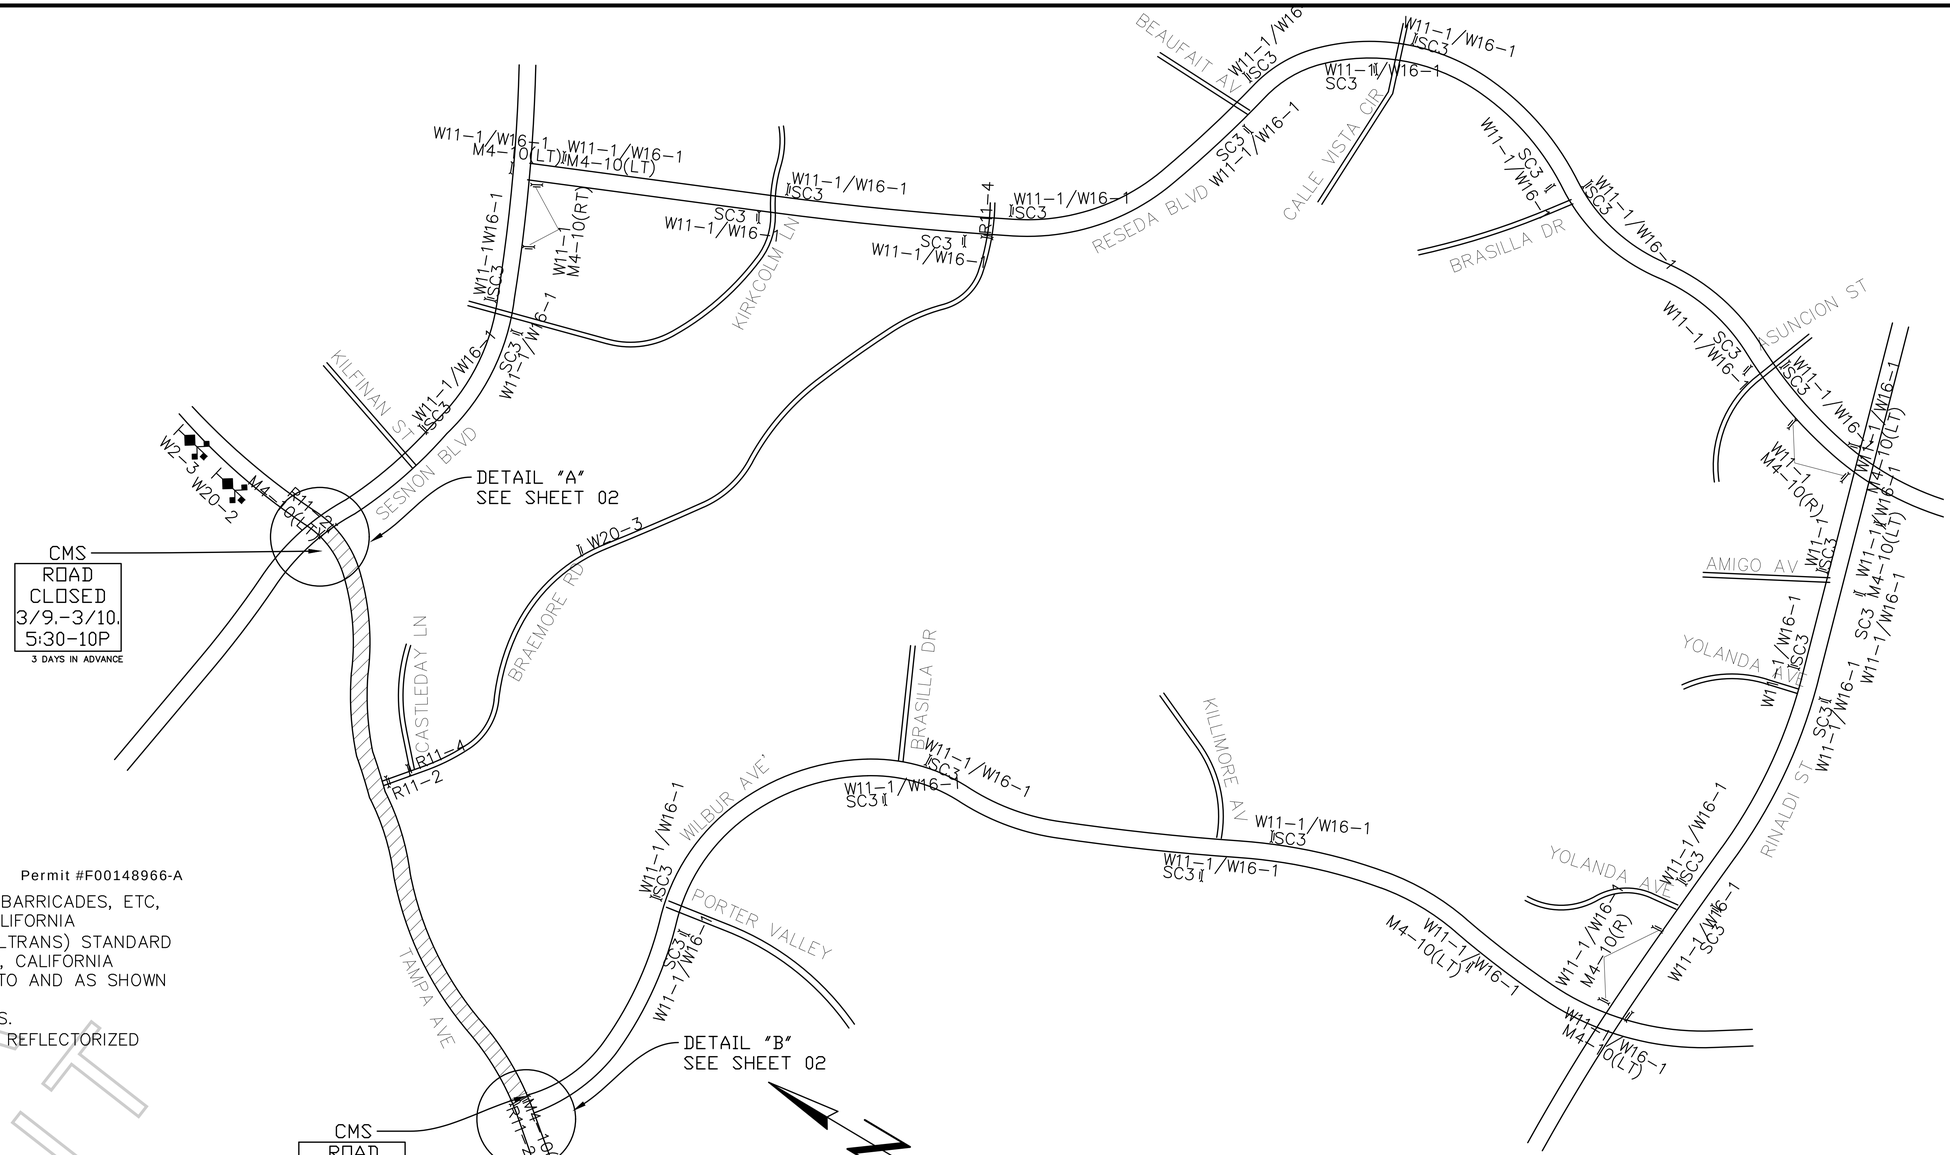

GENERAL NOTES:

Permit #F00148966-A

1. ALL SIGNING, DELINEATORS, CONES, BARRICADES, ETC, SHALL CONFORM TO THE STATE OF CALIFORNIA DEPARTMENT OF TRANSPORTATION (CALTRANS) STANDARD PLANS AND STANDARD SPECIFICATIONS, CALIFORNIA M.U.T.C.D, AND ANY ADDENDUMS THERTO AND AS SHOWN ON THESE PLANS.
WITH TRAFFIC SIGNALS OR CROSSWALKS.
CONES SHALL BE 28" MINIMUM HEIGHT REFLECTORIZED SLEEVES.

LEGEND:

- ADVANCE WARNING SIGN
- TYPE III BARRICADE
- SIGN ON TYPE III BARRICADE
- SIGN ON TYPE I BARRICADE
- 28" TRAFFIC CONE – REFLECTIVE
- FLASHING ARROW SIGN (FAS)
- CLOSURE/WORK AREA

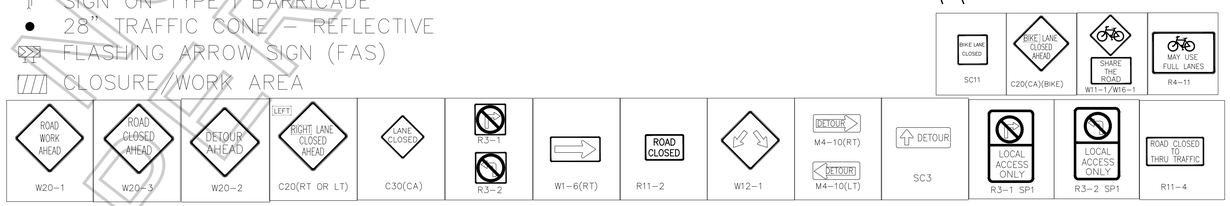

FILM LA COORDINATOR: SARAH NEUBAUER
FILM LA PERMIT # F-148966
DATE/TIMES: 3/9, & 3/10, 0530-2200

PROJECT/SHEET TITLE: FULL CLOSURE TAMPA AVE FROM WILBUR TO SESNON BLVD	DATE: 2/27/2018
	SCALE: NOT TO SCALE
	DRAWN BY: IR
	CHECKED BY: JVJ
COMPANY/CONTACT: HUNGRY MAN "HYUNDAI" CHRIS AGNEW (323) 260-4777	PROJECT NO.:
	JOB NO.:
	FILE NO.:
	SHEET NO.: 01 OF 02

APPROVED BY:

NAME/SIGNATURE TITLE DATE

NAME/SIGNATURE TITLE DATE

NAME/SIGNATURE TITLE DATE

REVISIONS

NO.:	DATE:	DESCRIPTION:	BY:

NOT A PERMIT

Y:\Plans\Los Angeles\148966_FULL_TAMPA_WILBUR_SESNON_.dwg

DETAIL "A"

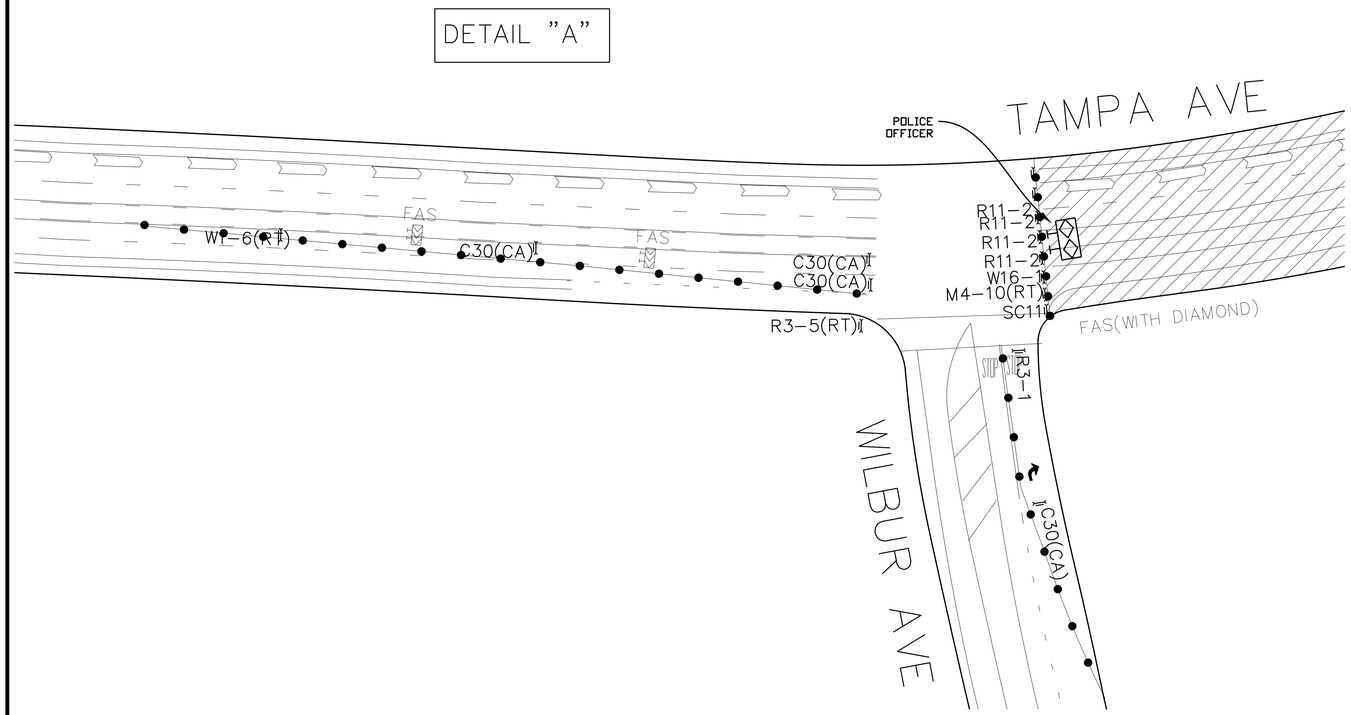

DETAIL "B"

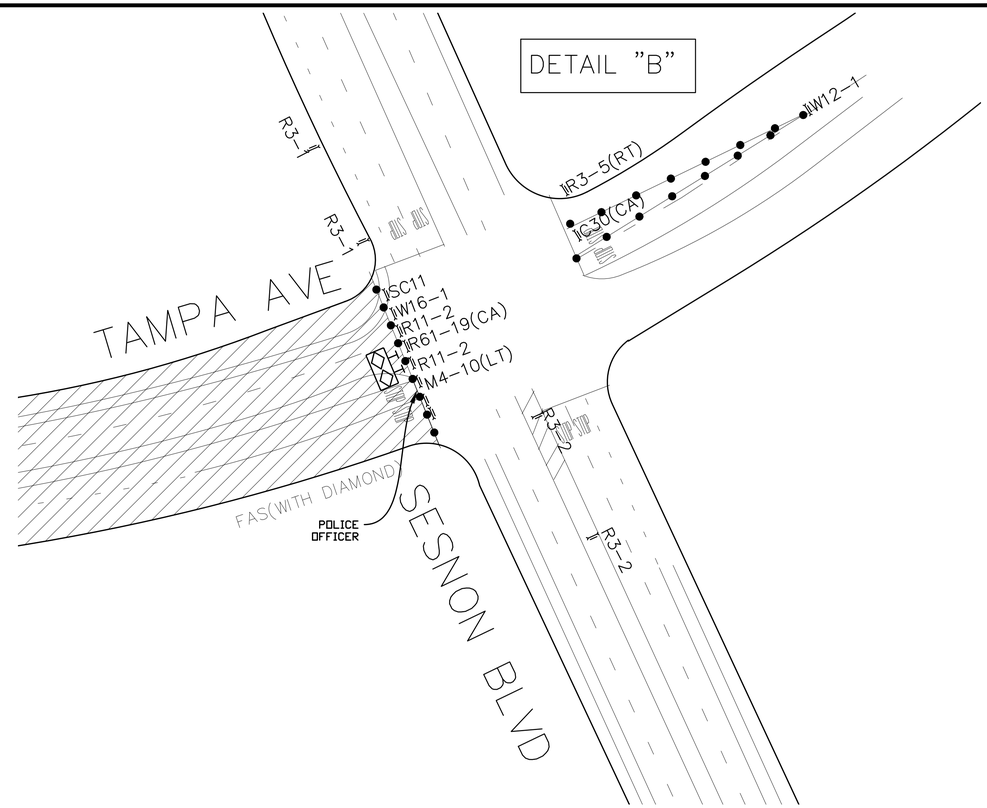

Permit #F00148966-A

LEGEND:

- ADVANCE WARNING SIGN
- TYPE III BARRICADE
- SIGN ON TYPE III BARRICADE
- SIGN ON TYPE I BARRICADE
- 28" TRAFFIC CONE – REFLECTIVE
- FLASHING ARROW SIGN (FAS)
- CLOSURE/WORK AREA

GENERAL NOTES:

1. ALL SIGNING, DELINEATORS, CONES, BARRICADES, ETC, SHALL CONFORM TO THE STATE OF CALIFORNIA DEPARTMENT OF TRANSPORTATION (CALTRANS) STANDARD PLANS AND STANDARD SPECIFICATIONS, CALIFORNIA M.U.T.C.D. AND ANY ADDENDUMS THERTO AND AS SHOWN ON THESE PLANS.
2. WITH TRAFFIC SIGNALS OR CROSSWALKS.
3. CONES SHALL BE 28" MINIMUM HEIGHT REFLECTORIZED SLEEVES.

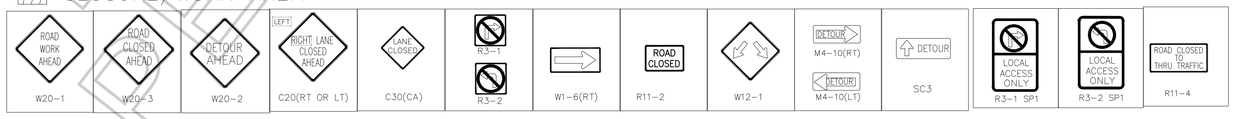

NOT A PERMIT

FILM LA COORDINATOR: SARAH NEUBAUER
FILM LA PERMIT # F-148966
DATE/TIMES: 3/9, & 3/10, 0530-2200

PROJECT/SHEET TITLE:	FULL CLOSURE TAMPA AVE FROM WILBUR TO SESNON BLVD	DATE:	2/21/2018
		SCALE:	1"=50'
		DRAWN BY:	IR
		CHECKED BY:	JVJ
		PROJECT NO.:	
COMPANY/CONTACT:	HUNGRY MAN "HYUNDAI" CHRIS AGNEW (323) 260-4777	JOB NO.:	
		FILE NO.:	
		SHEET NO.:	02 OF 02

APPROVED BY:

NAME/SIGNATURE TITLE DATE

NAME/SIGNATURE TITLE DATE

NAME/SIGNATURE TITLE DATE

REVISIONS

NO.:	DATE:	DESCRIPTION:	BY:

Y:\Plans\Los Angeles\148966_FULL_TAMPA_WILBUR_SESNON_.dwg